SBA 170

SBA JOB PLAQUE

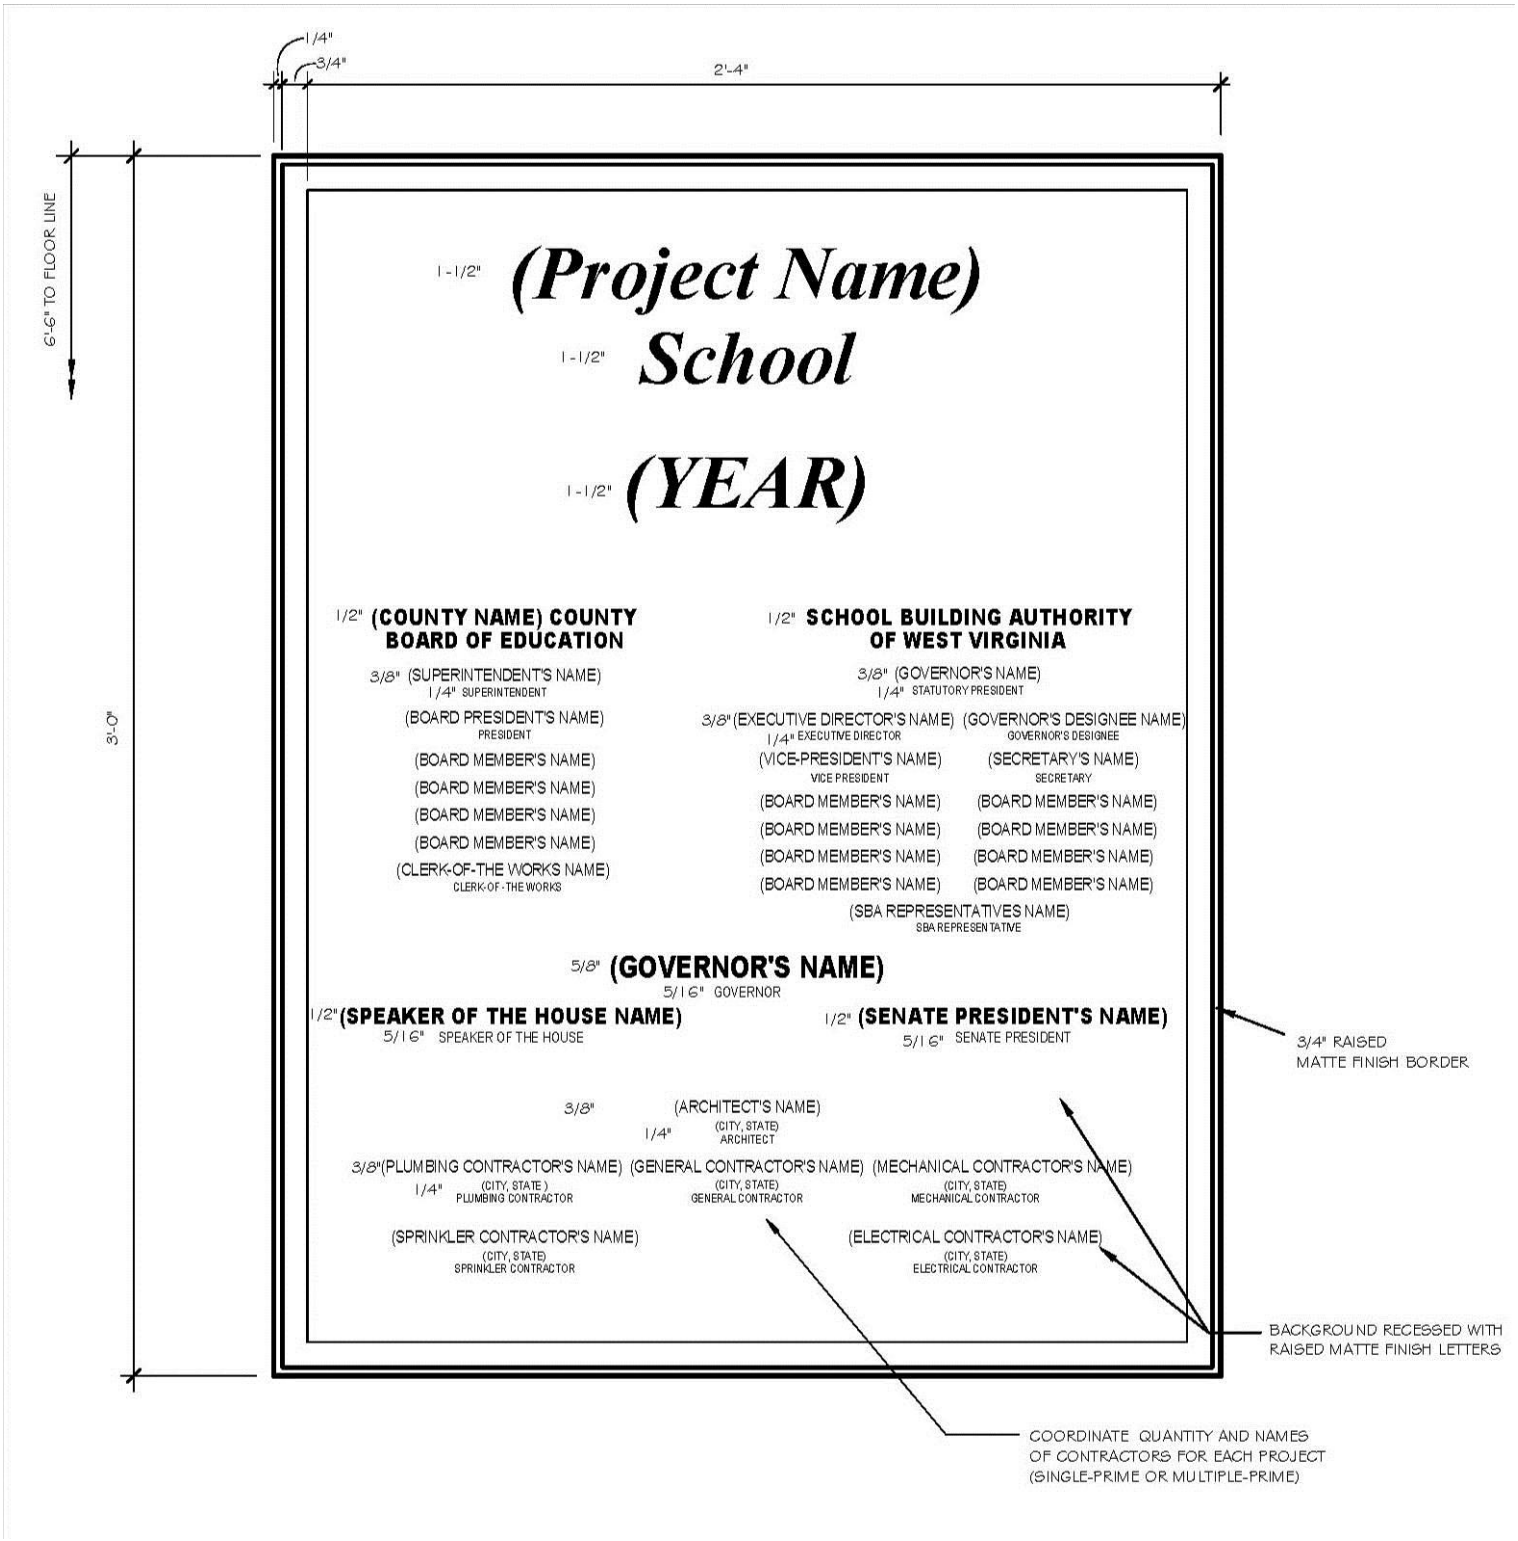
1/4"
3/4"
2'-4"
6'-6" TO FLOOR LINE
3'-0"
1-1/2" (Project Name)
1-1/2" School
1-1/2" (YEAR)
1/2" (COUNTY NAME) COUNTY BOARD OF EDUCATION
3/8" (SUPERINTENDENT'S NAME)
1/4" SUPERINTENDENT
(BOARD PRESIDENT'S NAME)
PRESIDENT
(BOARD MEMBER'S NAME)
(BOARD MEMBER'S NAME)
(BOARD MEMBER'S NAME)
(BOARD MEMBER'S NAME)
(CLERK-OF-THE WORKS NAME)
CLERK-OF-THE WORKS
1/2" SCHOOL BUILDING AUTHORITY OF WEST VIRGINIA
3/8" (GOVERNOR'S NAME)
1/4" STATUTORY PRESIDENT
3/8" (EXECUTIVE DIRECTOR'S NAME)
1/4" EXECUTIVE DIRECTOR
(GOVERNOR'S DESIGNEE NAME)
GOVERNOR'S DESIGNEE
(VICE-PRESIDENT'S NAME)
VICE PRESIDENT
(SECRETARY'S NAME)
SECRETARY
(BOARD MEMBER'S NAME)
(BOARD MEMBER'S NAME)
(BOARD MEMBER'S NAME)
(BOARD MEMBER'S NAME)
(BOARD MEMBER'S NAME)
(BOARD MEMBER'S NAME)
(BOARD MEMBER'S NAME)
(BOARD MEMBER'S NAME)
(SBA REPRESENTATIVES NAME)
SBA REPRESENTATIVE
5/8" (GOVERNOR'S NAME)
5/16" GOVERNOR
1/2" (SPEAKER OF THE HOUSE NAME)
5/16" SPEAKER OF THE HOUSE
1/2" (SENATE PRESIDENT'S NAME)
5/16" SENATE PRESIDENT
3/8" (ARCHITECT'S NAME)
1/4" (CITY, STATE)
ARCHITECT
3/8" (PLUMBING CONTRACTOR'S NAME)
1/4" (CITY, STATE)
PLUMBING CONTRACTOR
(GENERAL CONTRACTOR'S NAME)
(CITY, STATE)
GENERAL CONTRACTOR
(MECHANICAL CONTRACTOR'S NAME)
(CITY, STATE)
MECHANICAL CONTRACTOR
(SPRINKLER CONTRACTOR'S NAME)
(CITY, STATE)
SPRINKLER CONTRACTOR
(ELECTRICAL CONTRACTOR'S NAME)
(CITY, STATE)
ELECTRICAL CONTRACTOR
3/4" RAISED MATTE FINISH BORDER
BACKGROUND RECESSED WITH RAISED MATTE FINISH LETTERS
COORDINATE QUANTITY AND NAMES OF CONTRACTORS FOR EACH PROJECT (SINGLE-PRIME OR MULTIPLE-PRIME)